














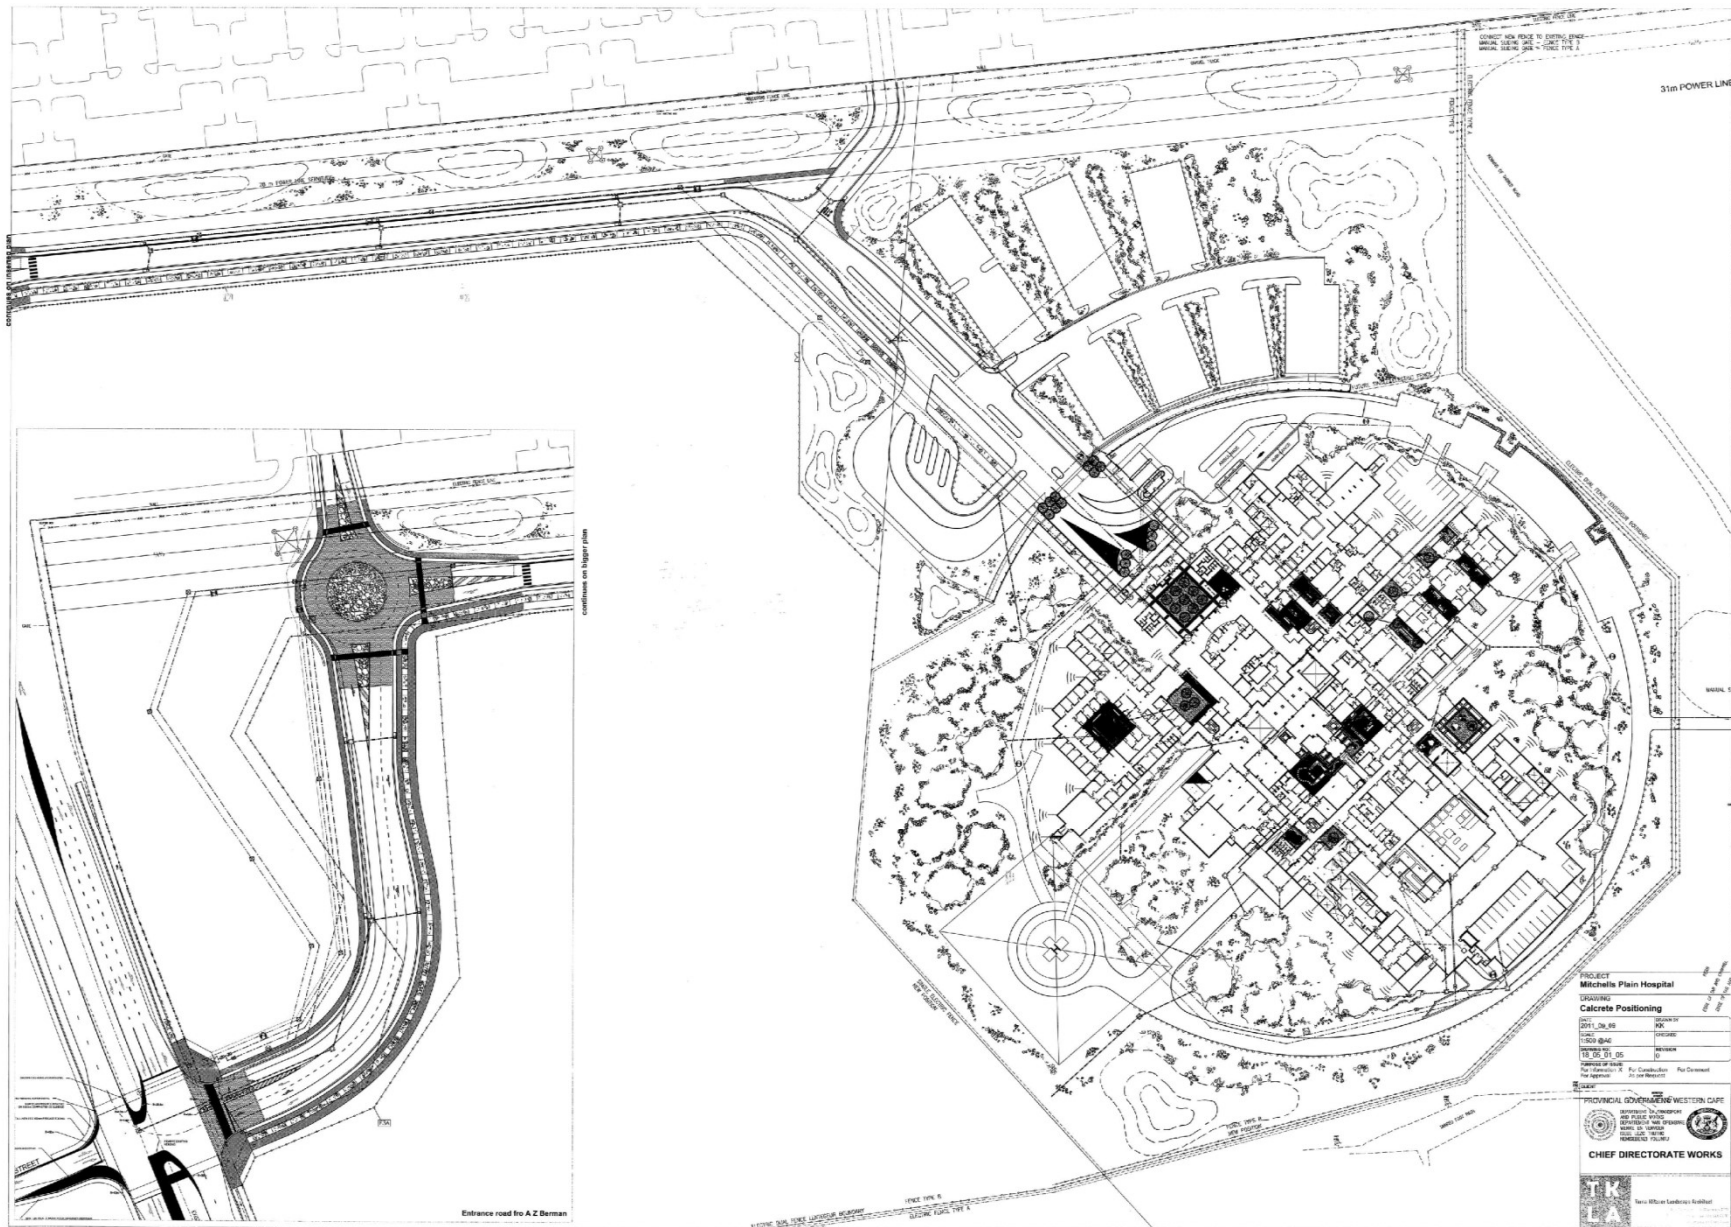

PROJECT
Mitchell's Plain Hospital

DRAWING
Calcrete Positioning

DATE	2011_04_05	DESIGNED BY	IPC
SCALE	1:500 @A4	DRAWN BY	IPC
DATE	18_05_01_05	CHECKED BY	IPC
DATE	18_05_01_05	APPROVED BY	IPC

PROVINCIAL GOVERNMENT WESTERN CAPE

CHIEF DIRECTORATE WORKS

TK
LA

For Mitchell's Plain Hospital















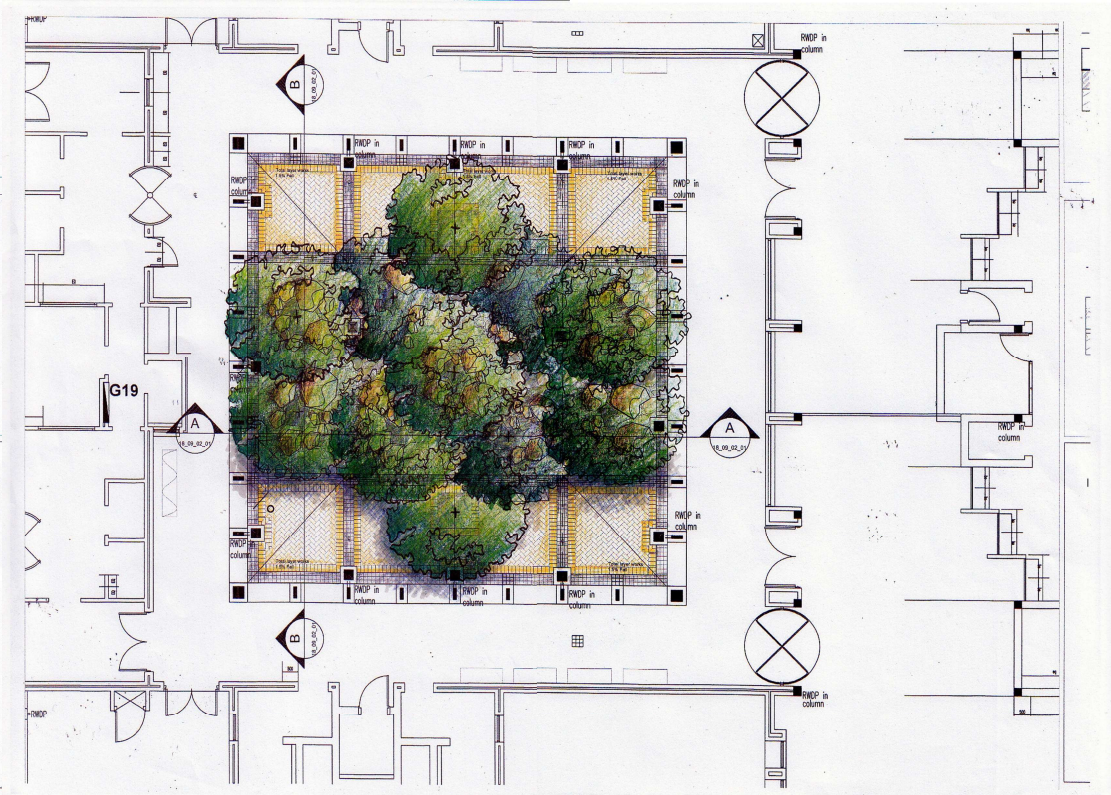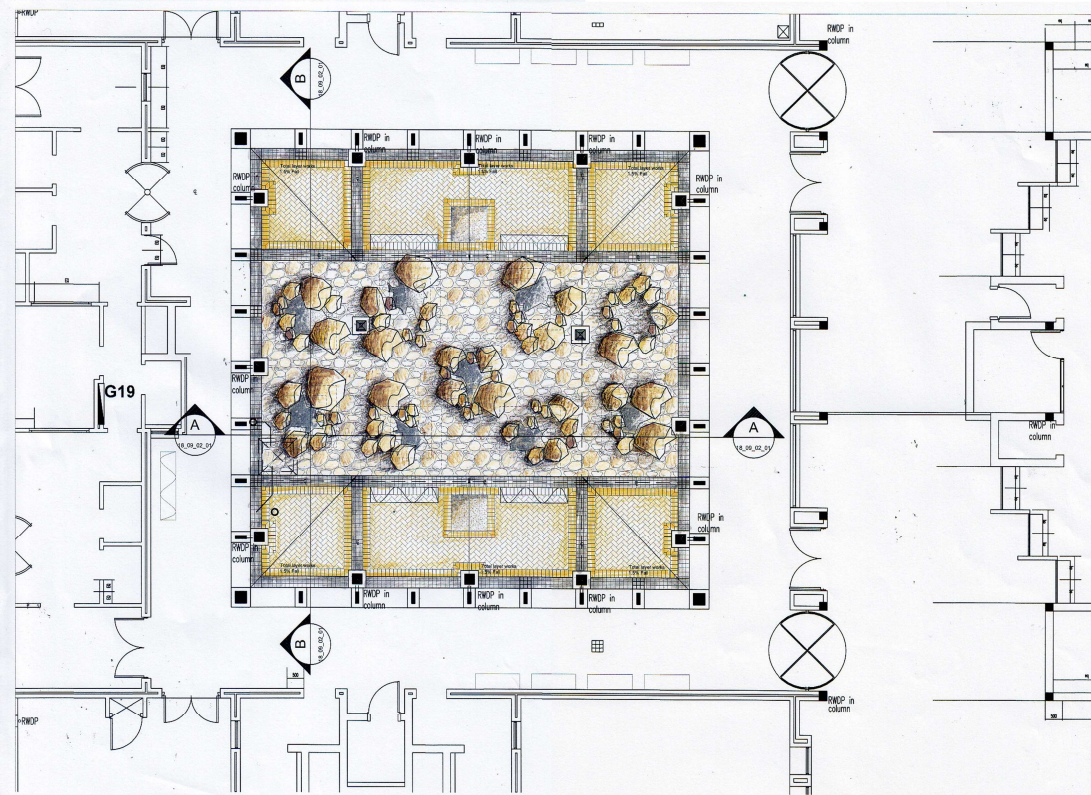







Mitchells Plain Hospital
Site Development Plan

Scale 1:500
Drawing No. 018_3
21.November 2008

Tarna Klitzner
Landscape Architect
Tklanzarch@gmail.com





Ehrharta villosa (pypgras),
Ehrharta calycina,
Otholobium bracteolatum (skaapbostee),
Aspalathus hispida,
Metalasia muricata (blombos),
Hellmuthia membranacea,
Hermannia pinnata (poprosie),
Chrysanthemoides monilifera (bietou),
Zygophyllum fulvum,
Phylica ericoides,
Nylandtia spinosa (skilpadbessie),
Willdenowia teres,
Cliffortia falcata,
Passerina corymbosa (gonna).

Ischyrolepis eleocharis,
Imperata cylindrica (swordgrass),
Helichrysum dasyanthum,
Diosma hirsuta (buchu),
Morella quercifolia (magpynbossie),
Rhus laevigata (dune taaibos),
Wachendorfia paniculata,
Agathosma capensis,
Erica coarctata,
Hermannia trifoliata,
Stoebe sp.,
Otholobium bolusii.

Euclea racemosa (sea guarrie),
Zantedeschia aethiopica (arum lily),
Chasmanthe aethiopica (cobraflower),
Tarchonanthus littoralis (camphor tree).



Plants